Name of Work: Improvements to Roads and Drains at Yerappa Garden in Ward No. 09 (Vidyaranyapura).

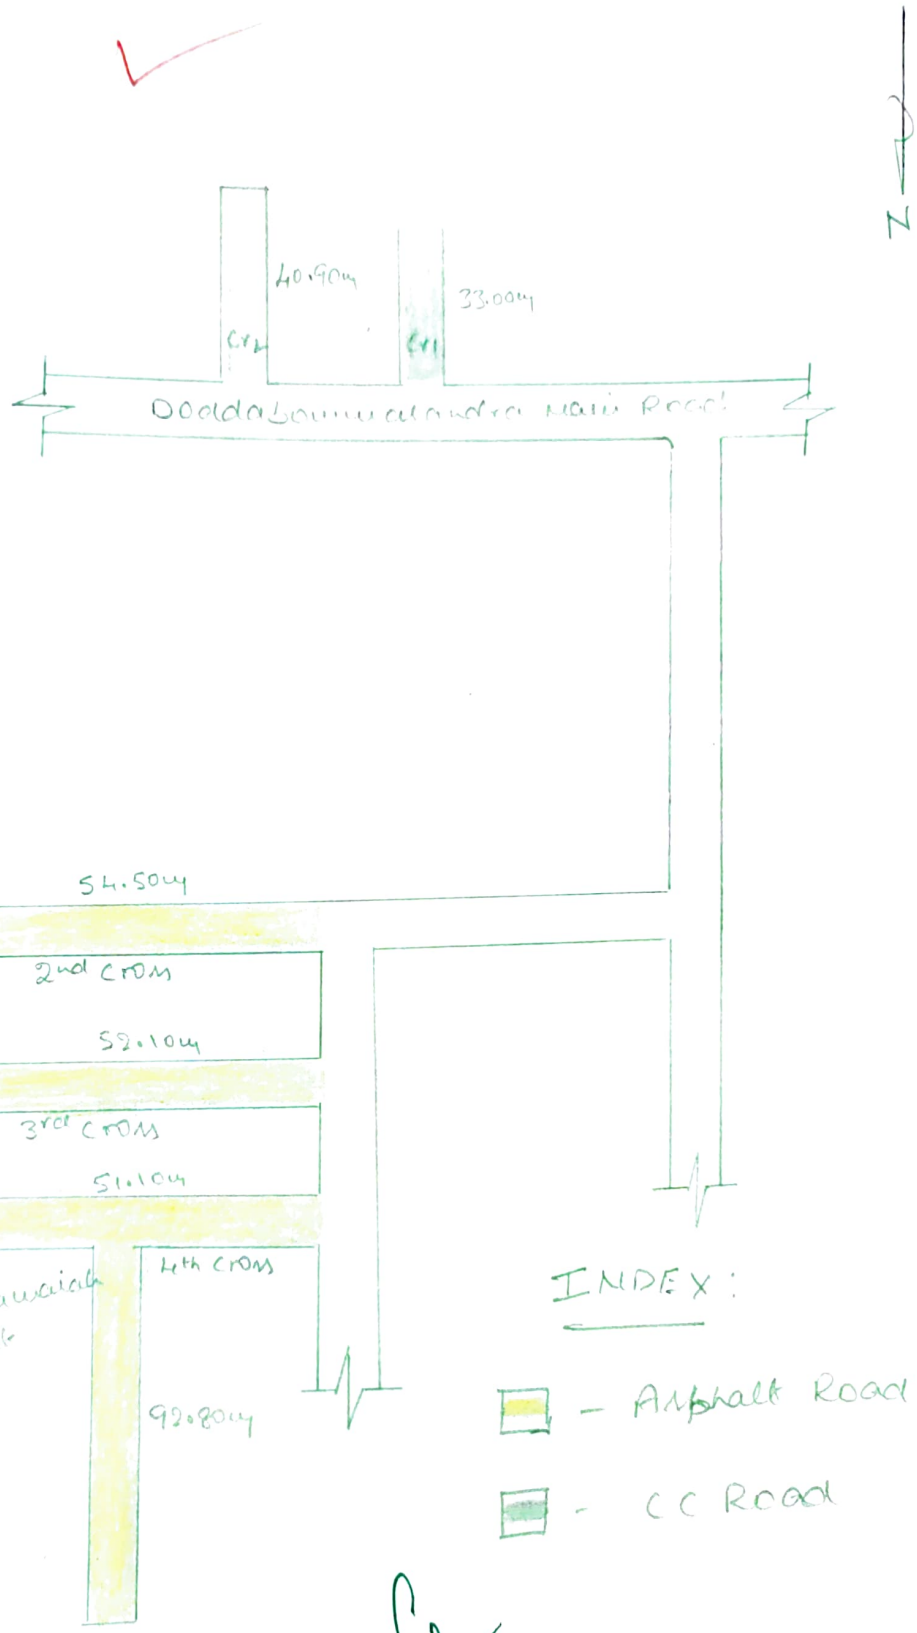

AE-09

Assistant Executive Engineer
Vidyaranyapura Sub Division
B.B.M.P, Bangalore - 97